OAKHILL

FOR SALE
£400,000
SUBJECT TO CONTRACT

Shoot Up Hill

KILBURN LONDON NW2 3XJ

KEY FEATURES

- One Bedroom
- One Bathroom
- First Floor
- High Ceilings
- Period Property
- Leasehold

A beautifully refurbished one bedroom apartment set on the first floor of this well maintained period residence. The apartment has been finished to a high standard with lots of natural light and high ceilings throughout. Benefiting from a spacious open plan kitchen/reception room, a great sized bedroom and a family bathroom.

The property is conveniently located a short walk away from Kilburn Underground Station (Jubilee Line) and the superb connections that West Hampstead has to offer including the Thameslink and London Overground Lines.

OAKHILL

OAKHILL

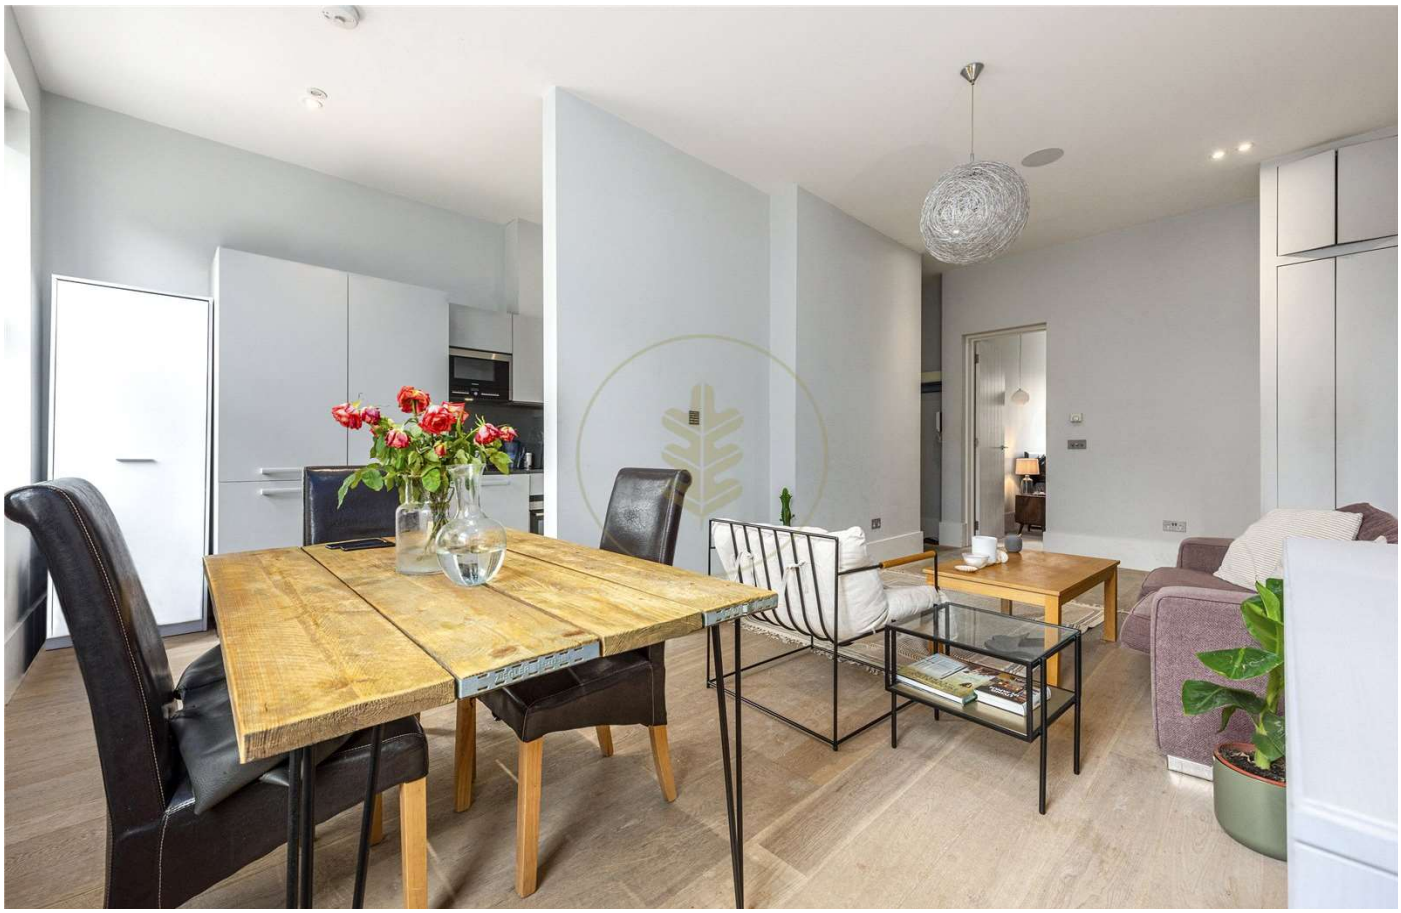

OAKHILL

OAKHILL

Shoot Up Hill, NW2 3XJ

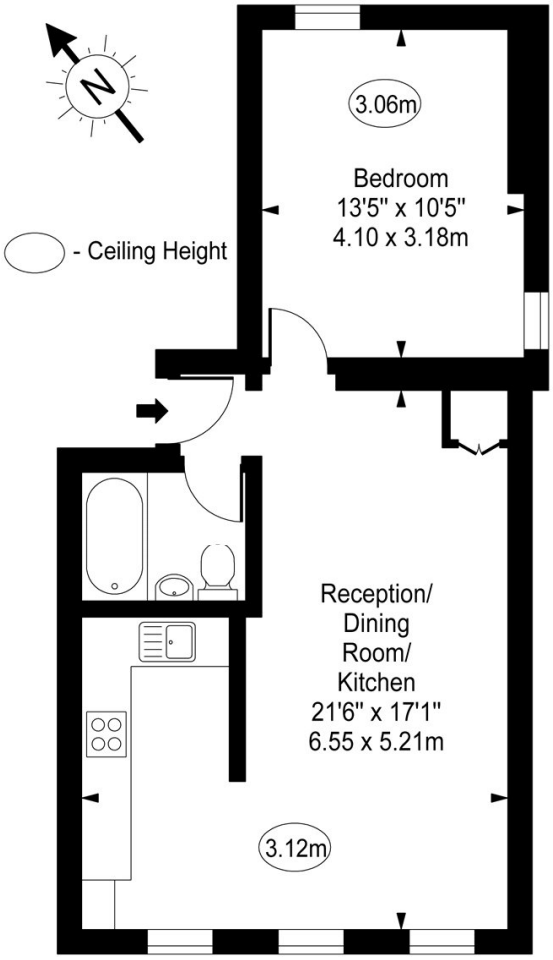

First Floor

Approx Gross Internal Area **506 Sq Ft - 47.01 Sq M**

For Illustration Purposes Only - Not To Scale
www.goldlens.co.uk
Ref. No. 015812R

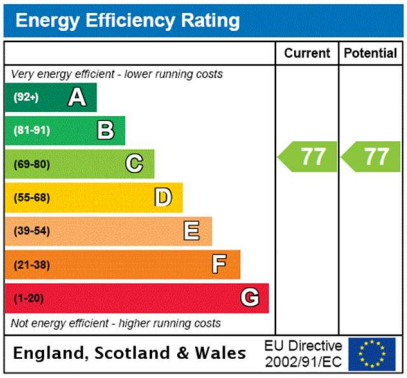

Agents Note: Whilst every care has been taken to prepare these sales particulars, they are for guidance purposes only. All measurements are approximate are for general guidance purposes only and whilst every care has been taken to ensure their accuracy, they should not be relied upon and potential buyers are advised to recheck the measurements